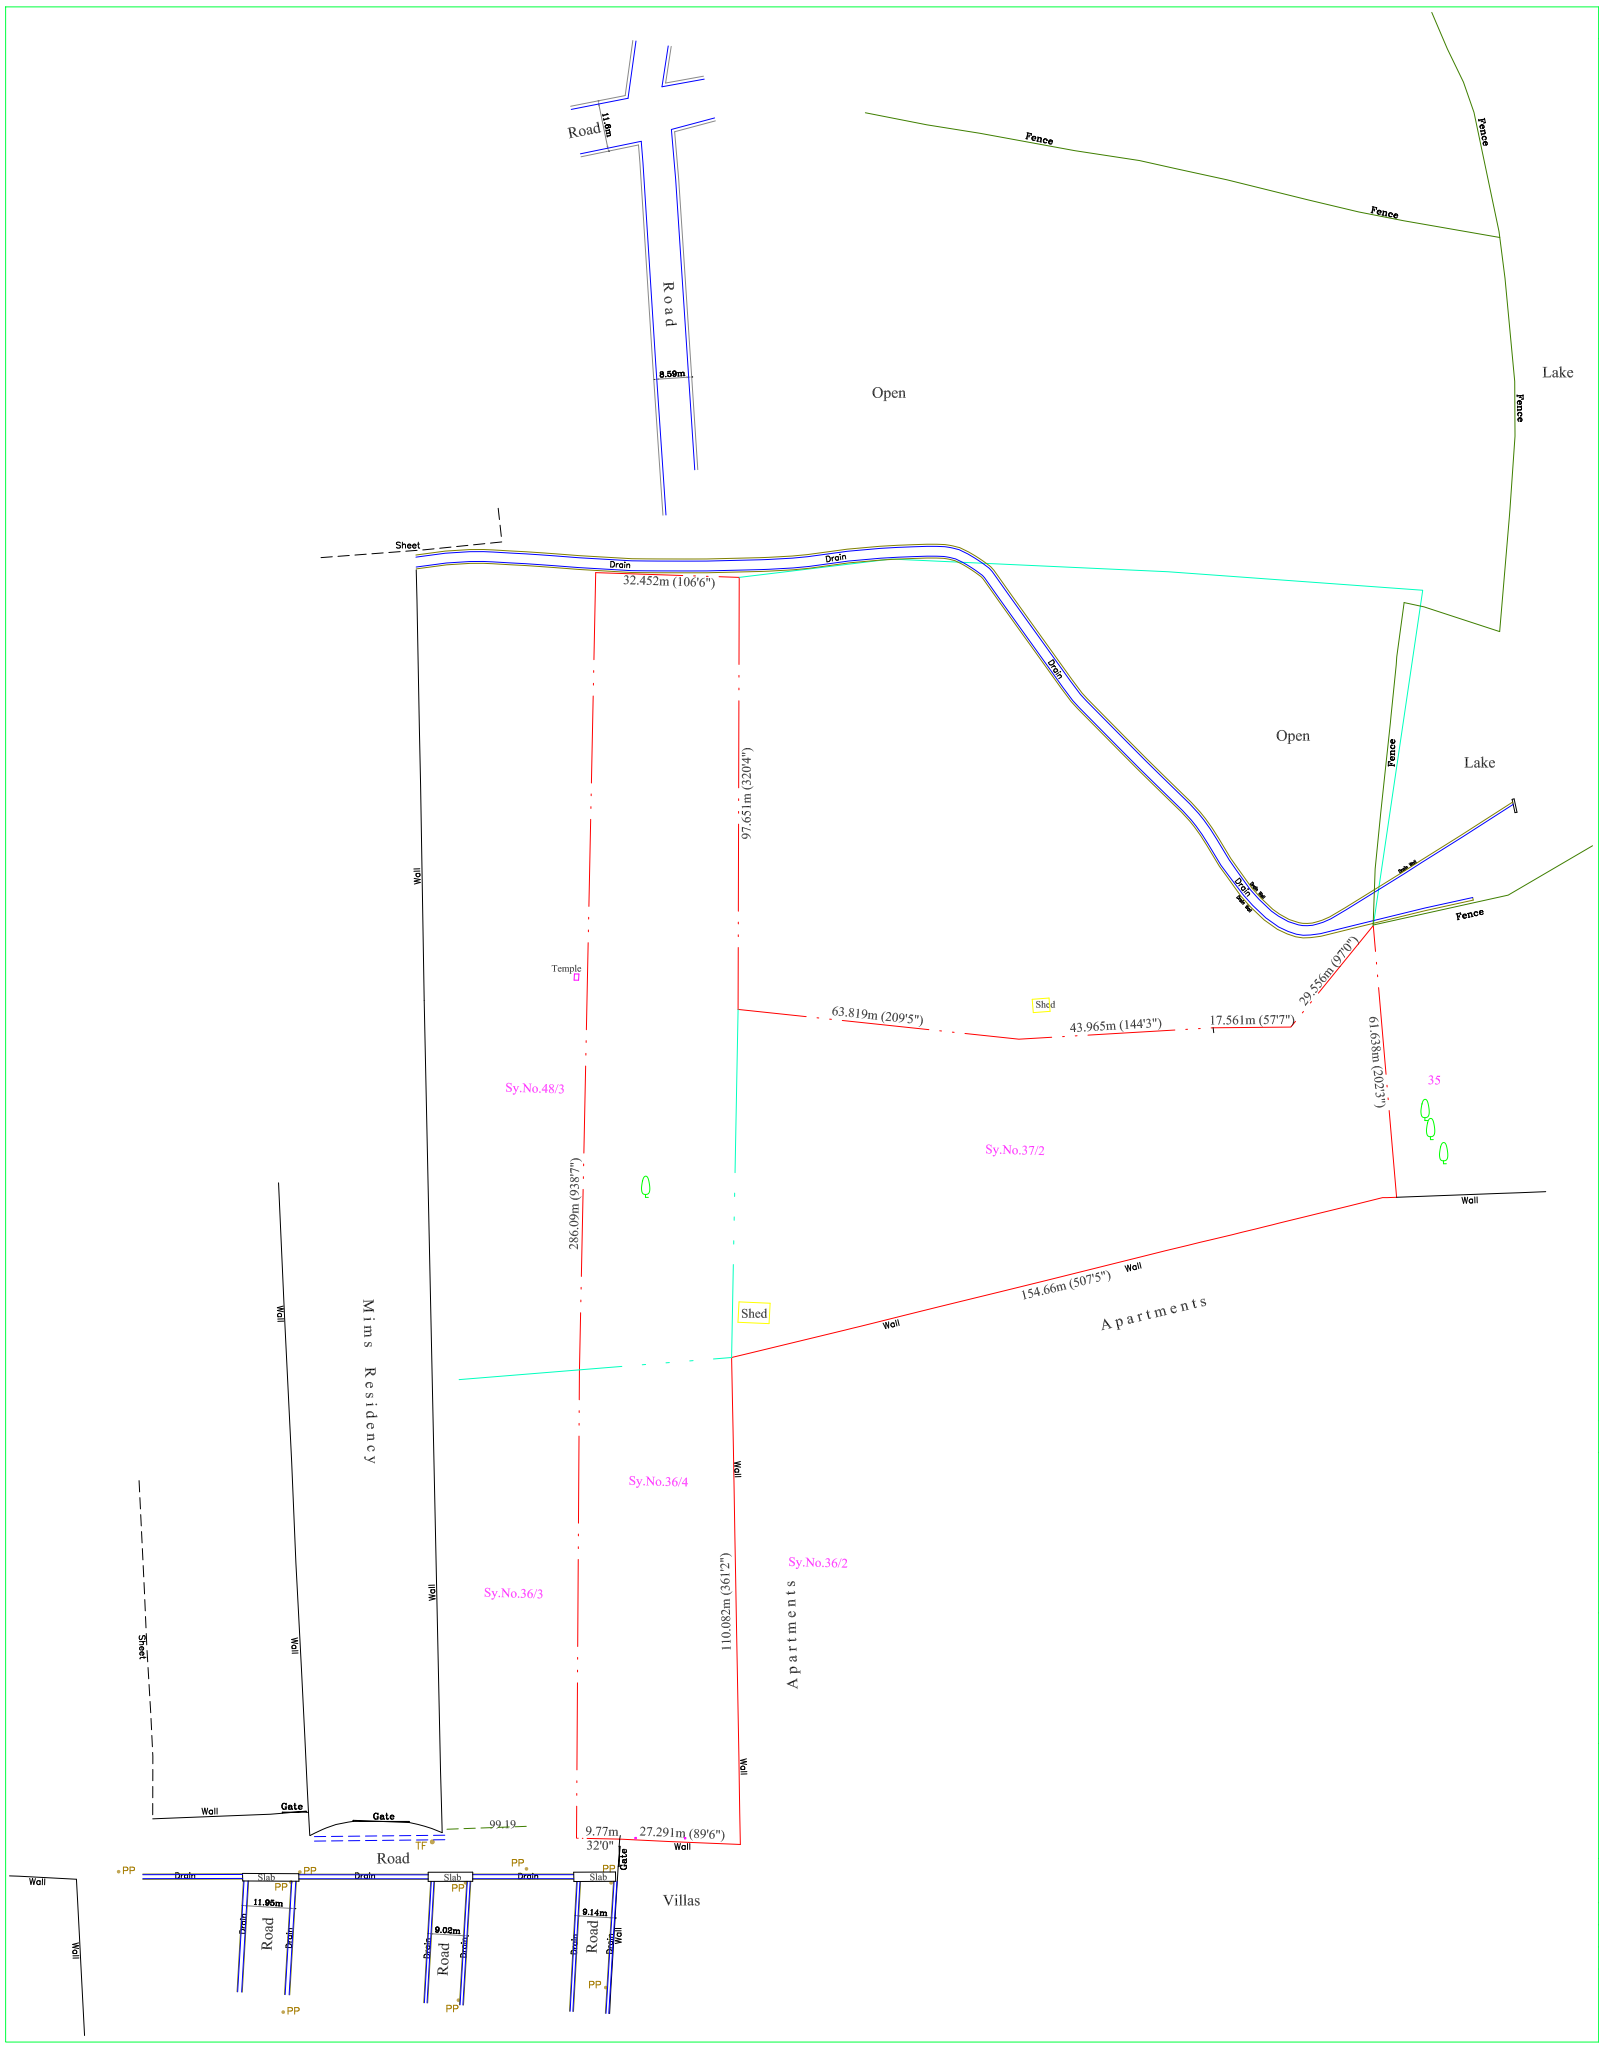

NORTH

N
W E
S

AREA STATEMENT

TOTAL AREA OF THE SITE = 4 Acres 22.00 Guntas

LEGEND

POWER POLE, STONE, BENCH MARK..... PP BM

DRAIN, FENCE, ANTHILL.....

TREES : EUCALYPTUS & OTHERS.....

TITLE

TOPO MAP OF SY No.36/4, 37/2 & 48/4
OF AGRAHARA VILLAGE,
YELAHANKA HOBLI,
BANGALORE NORTH TALUK, BANGALORE

SCALE	CAD	1 : 1
	PLOT	1:500 or 1cm=5m
DRAWING No.	298 / 2019	REV :-
SEASON	NOVEMBER--- 2019	
AREA	TOTAL AREA OF THE SITE = -	
SURVEYED & MAPPED BY	PRIME SURVEYS # 1, 9Th A, 1st Cross, (Opp-HP Aturali gas) Ramanjaneya Layout, Marathahalli, Bangalore-37 Phone :- 080-25401197, 9845124927, 9845196931 Fax : 080-41573935,Email : primesurveys.kar@gmail.com	

CAD FILE :- CAD2 \E\PRIMES\B\BDA\Baskar\Agrahara\Agrahara-New-Sy